THIS DRAWING IS UNPUBLISHED. RELEASED FOR PUBLICATION 2012
© COPYRIGHT 2012 BY TE CONNECTIVITY ALL RIGHTS RESERVED.

LOC	DIST
AP	-

REVISIONS

P	LTR	DESCRIPTION	DATE	DWN	APVD
	G4	REDRAW BY CAD ECO-12-014149	20AUG2012	NCL	DAO
	G5	REVISED BY ECO 16-003723	29JUN2016	HC	WLS

Pro ENGINEER WILDFIRE 4.0
DO NOT REVISE EXCEPT BY CAD

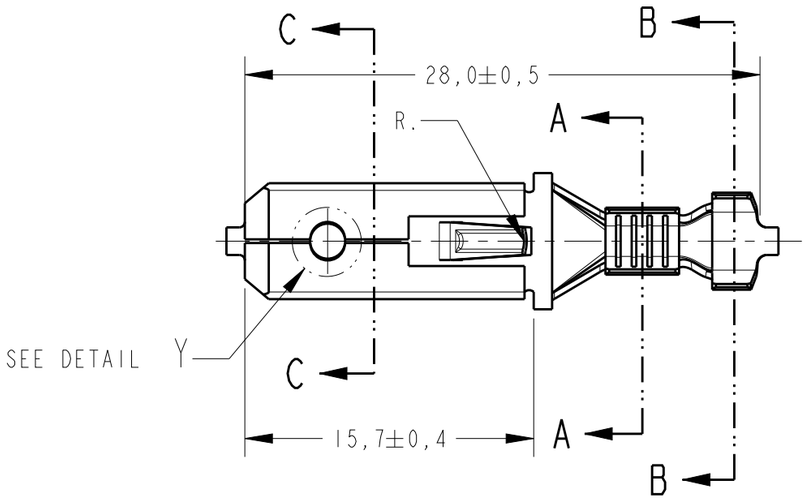

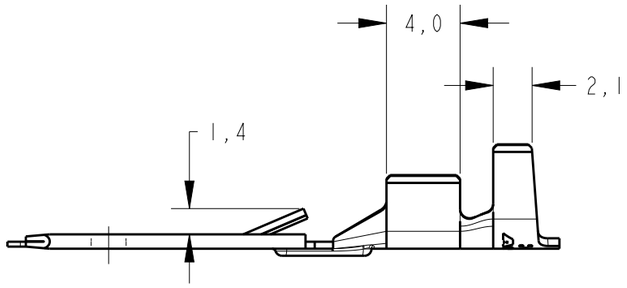

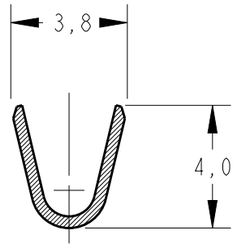

SECTION A-A
SCALE 5:1

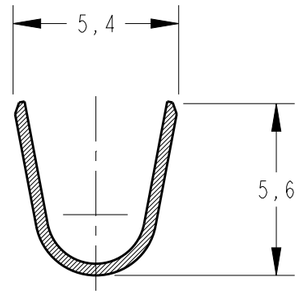

SECTION B-B
SCALE 5:1

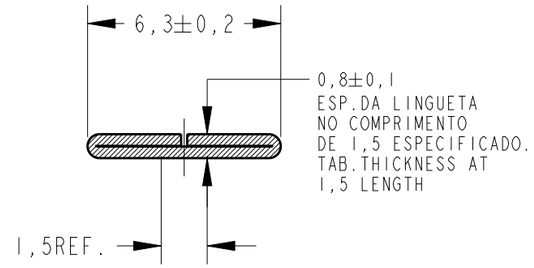

SECTION C-C
SCALE 5:1

OBSOLETE	~~880654 -8~~	~~PRATEADO/SILVER PLATED~~	~~BRONZE FOSF./PHOSP BRONZE~~	~~880636 -8~~
OBSOLETE	~~880654 -7~~	~~PRATEADO/SILVER PLATED~~	~~LATÃO / BRASS~~	~~880636 -7~~
OBSOLETE	~~880654 -6~~	~~PRÉ ESTANHADO/PRE-TIN~~	~~BRONZE FOSF./PHOSP BRONZE~~	~~880636 -6~~
OBSOLETE	~~880654 -5~~	~~PRÉ ESTANHADO/PRE-TIN~~	~~LATÃO / BRASS~~	~~880636 -5~~
OBSOLETE	~~880654 -4~~	~~ESTANHADO/ELECTRO-TIN~~	~~BRONZE FOSF./PHOSP BRONZE~~	~~880636 -4~~
OBSOLETE	~~880654 -3~~	~~——~~	~~BRONZE FOSF./PHOSP BRONZE~~	~~880636 -3~~
	880654 -2	ESTANHADO/ELECTRO-TIN	LATÃO / BRASS	880636 -2
	880654 -1	——	LATÃO / BRASS	880636 -1
LOOSE PIECE		FINISH	MATERIAL	PART NUMBER

INS.RANGE	WIRE RANGE
∅2,7-3,7mm	1,0-2,5mm²

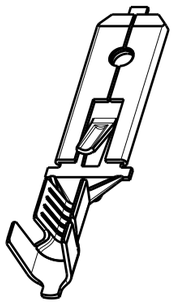

PERSPECTIVE VIEW
SCALE 2:1

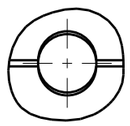

DETAIL Y
SCALE 5:1
CONSTRUÇÃO OPCIONAL
OPTIONAL CONSTRUCTION

THIS DRAWING IS A CONTROLLED DOCUMENT.

DIMENSIONS: mm

TOLERANCES UNLESS OTHERWISE SPECIFIED:

0 PLC	±-
1 PLC	±0,3
2 PLC	±-
3 PLC	±-
4 PLC	±-
ANGLES	±1°

MATERIAL SEE TABLE
FINISH SEE TABLE

DWN NCLAPRESA 13JUL2012
CHK JRGOLDSCHMIDT 13JUL2012
APVD DAOLIVEIRA 13JUL2012
PRODUCT SPEC -
APPLICATION SPEC -
WEIGHT -

TE Connectivity

NAME
-
TERMINAL FASTIN-FASTON .250 TAB
-

SIZE	CAGE CODE	DRAWING NO	RESTRICTED TO
A3	00779	C-880636	-

Customer Drawing
SCALE 3:1 SHEET 1 OF 1 REV G5

1470-19 (3/11)

Downloaded from Arrow.com.